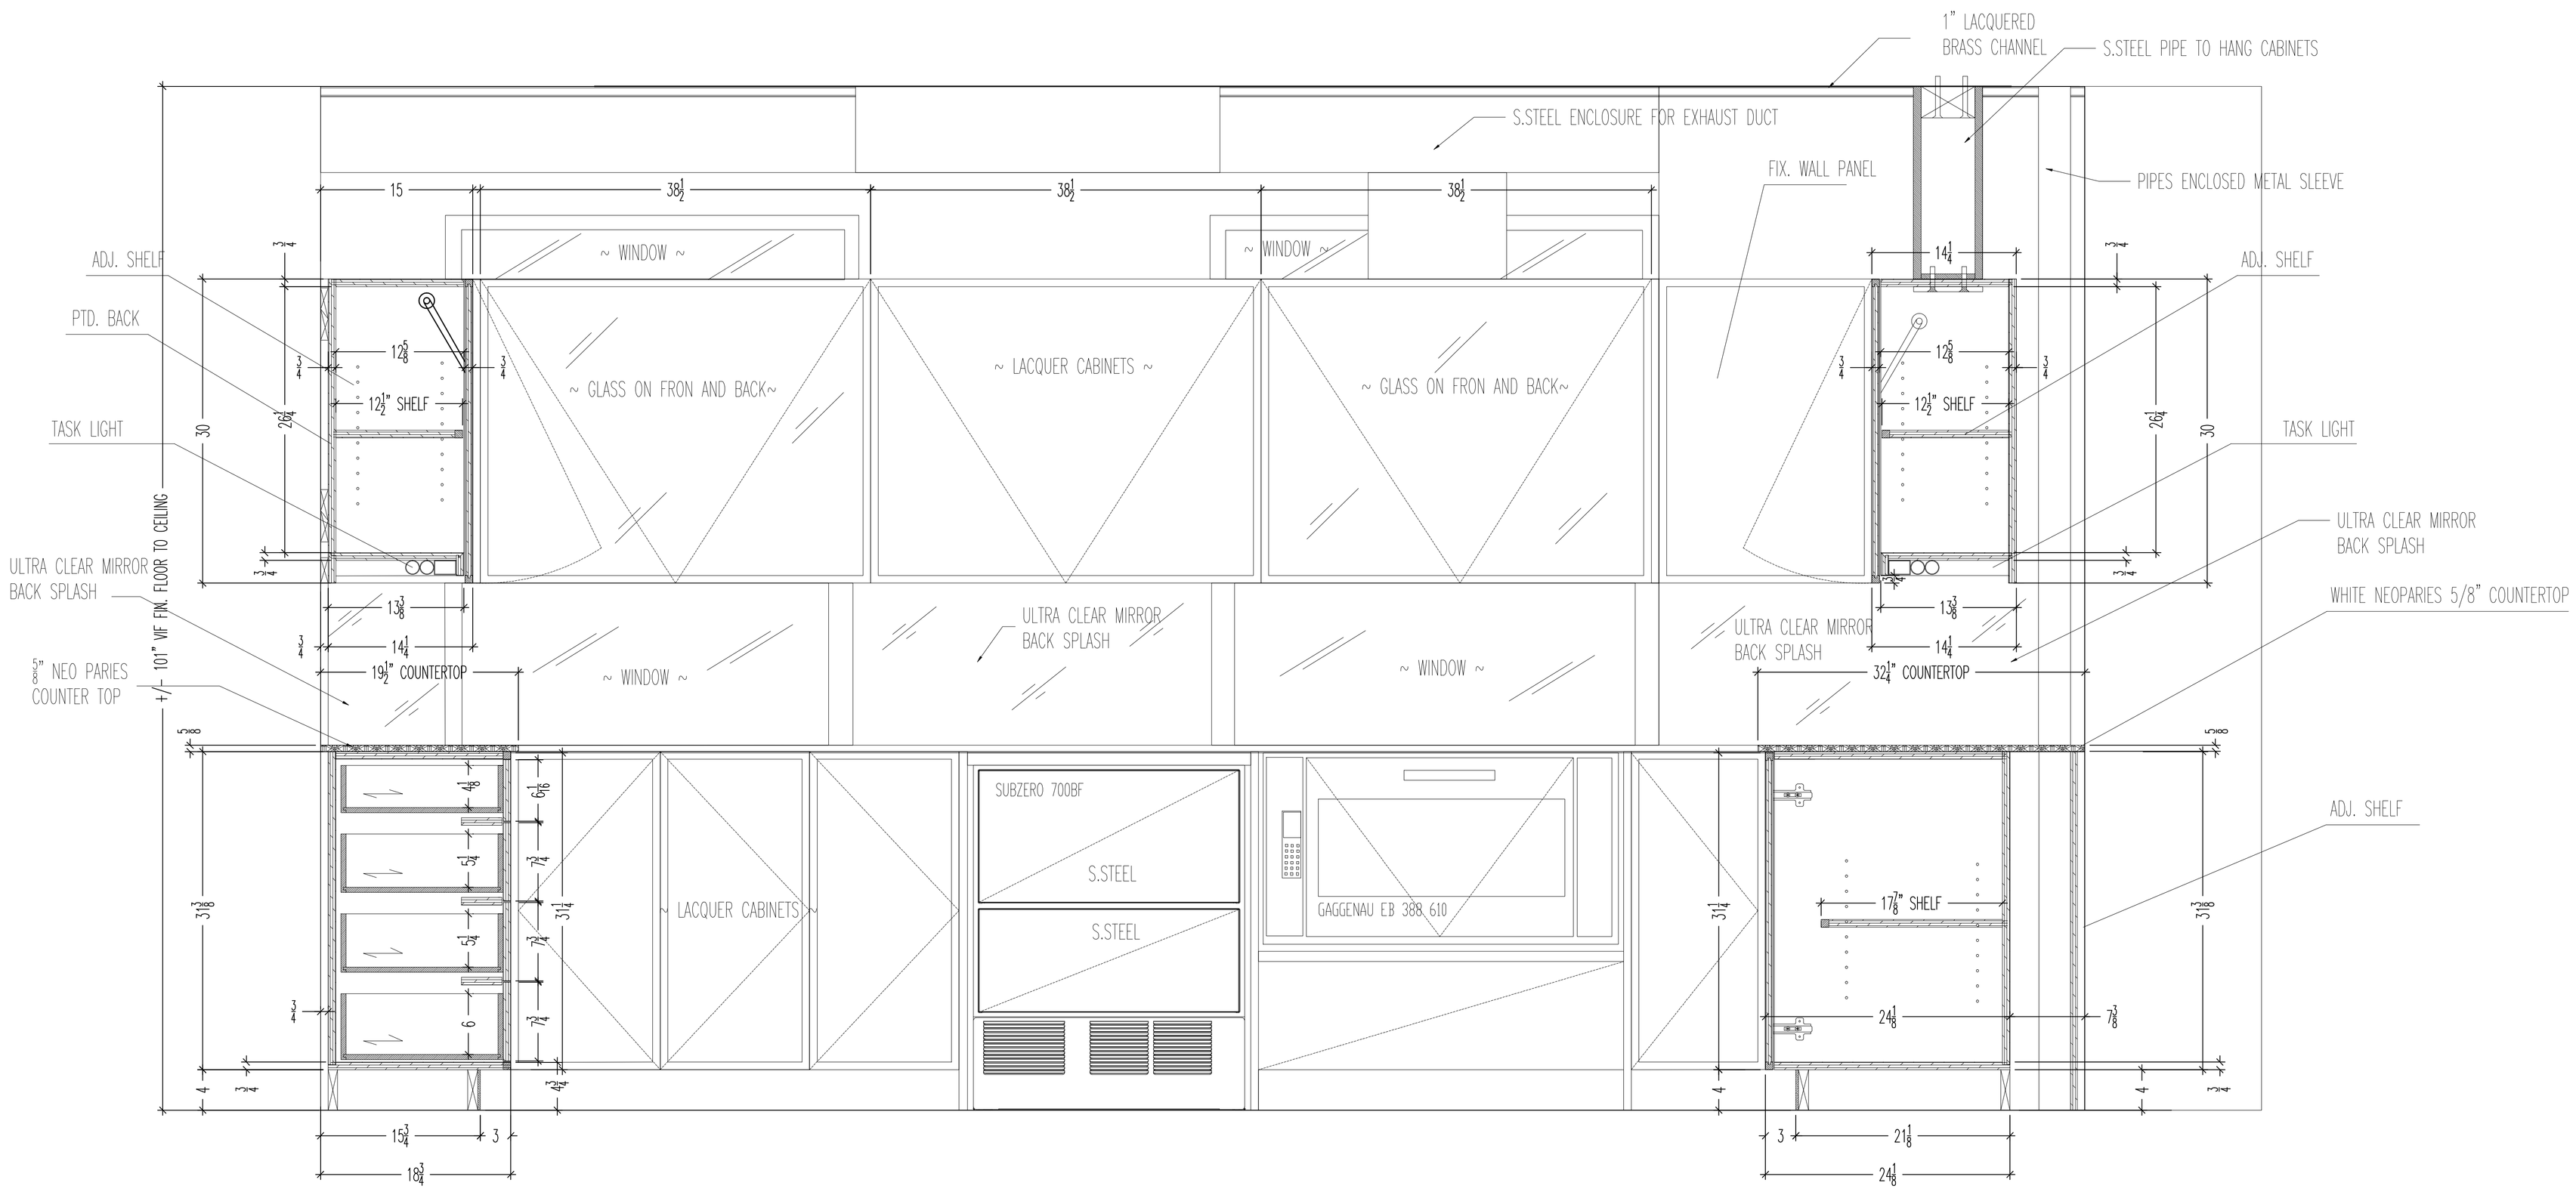

1 KITCHEN NORTH ELEVATION/ VERTICAL SECTIONS
S10.0 SCALE: 1-1/2" = 1'

NO:	DATE:	REVISIONS:
1	01/11/07	

xxxxxxxxxxxx

xxxxxxxxxxxx

TEL.
FAX.

Project Name and Address:
XXXX