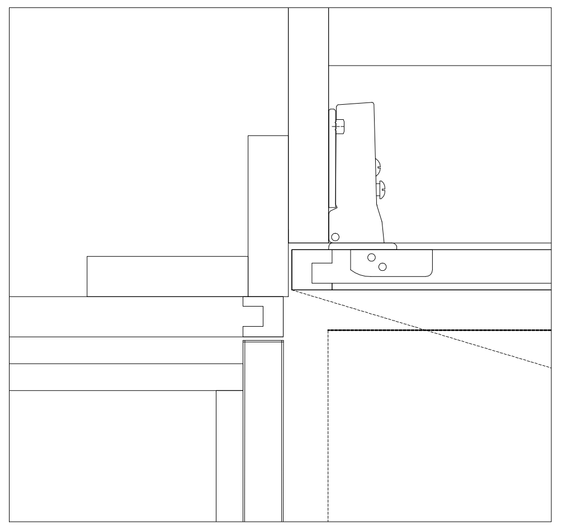

A S10.4 DETAIL
SCALE: 6" = 1'

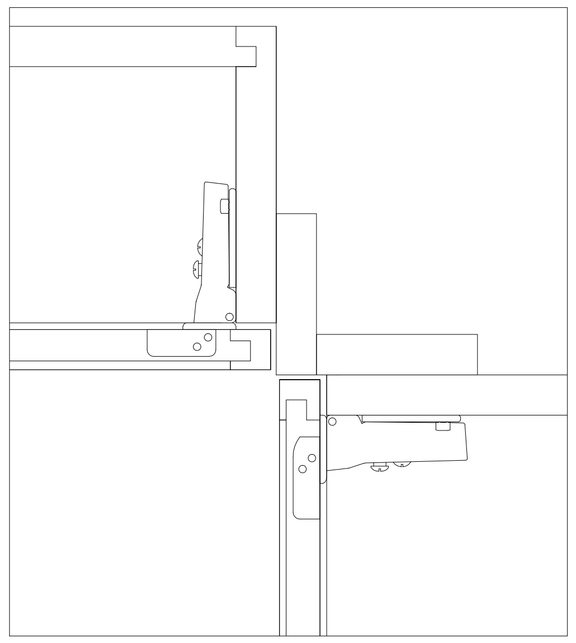

B S10.4 DETAIL
SCALE: 6" = 1'

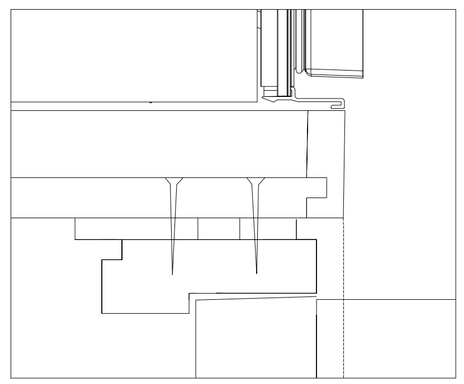

C S10.4 DETAIL
SCALE: 6" = 1'

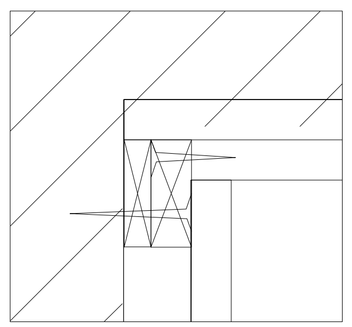

D S10.4 DETAIL
SCALE: 6" = 1'

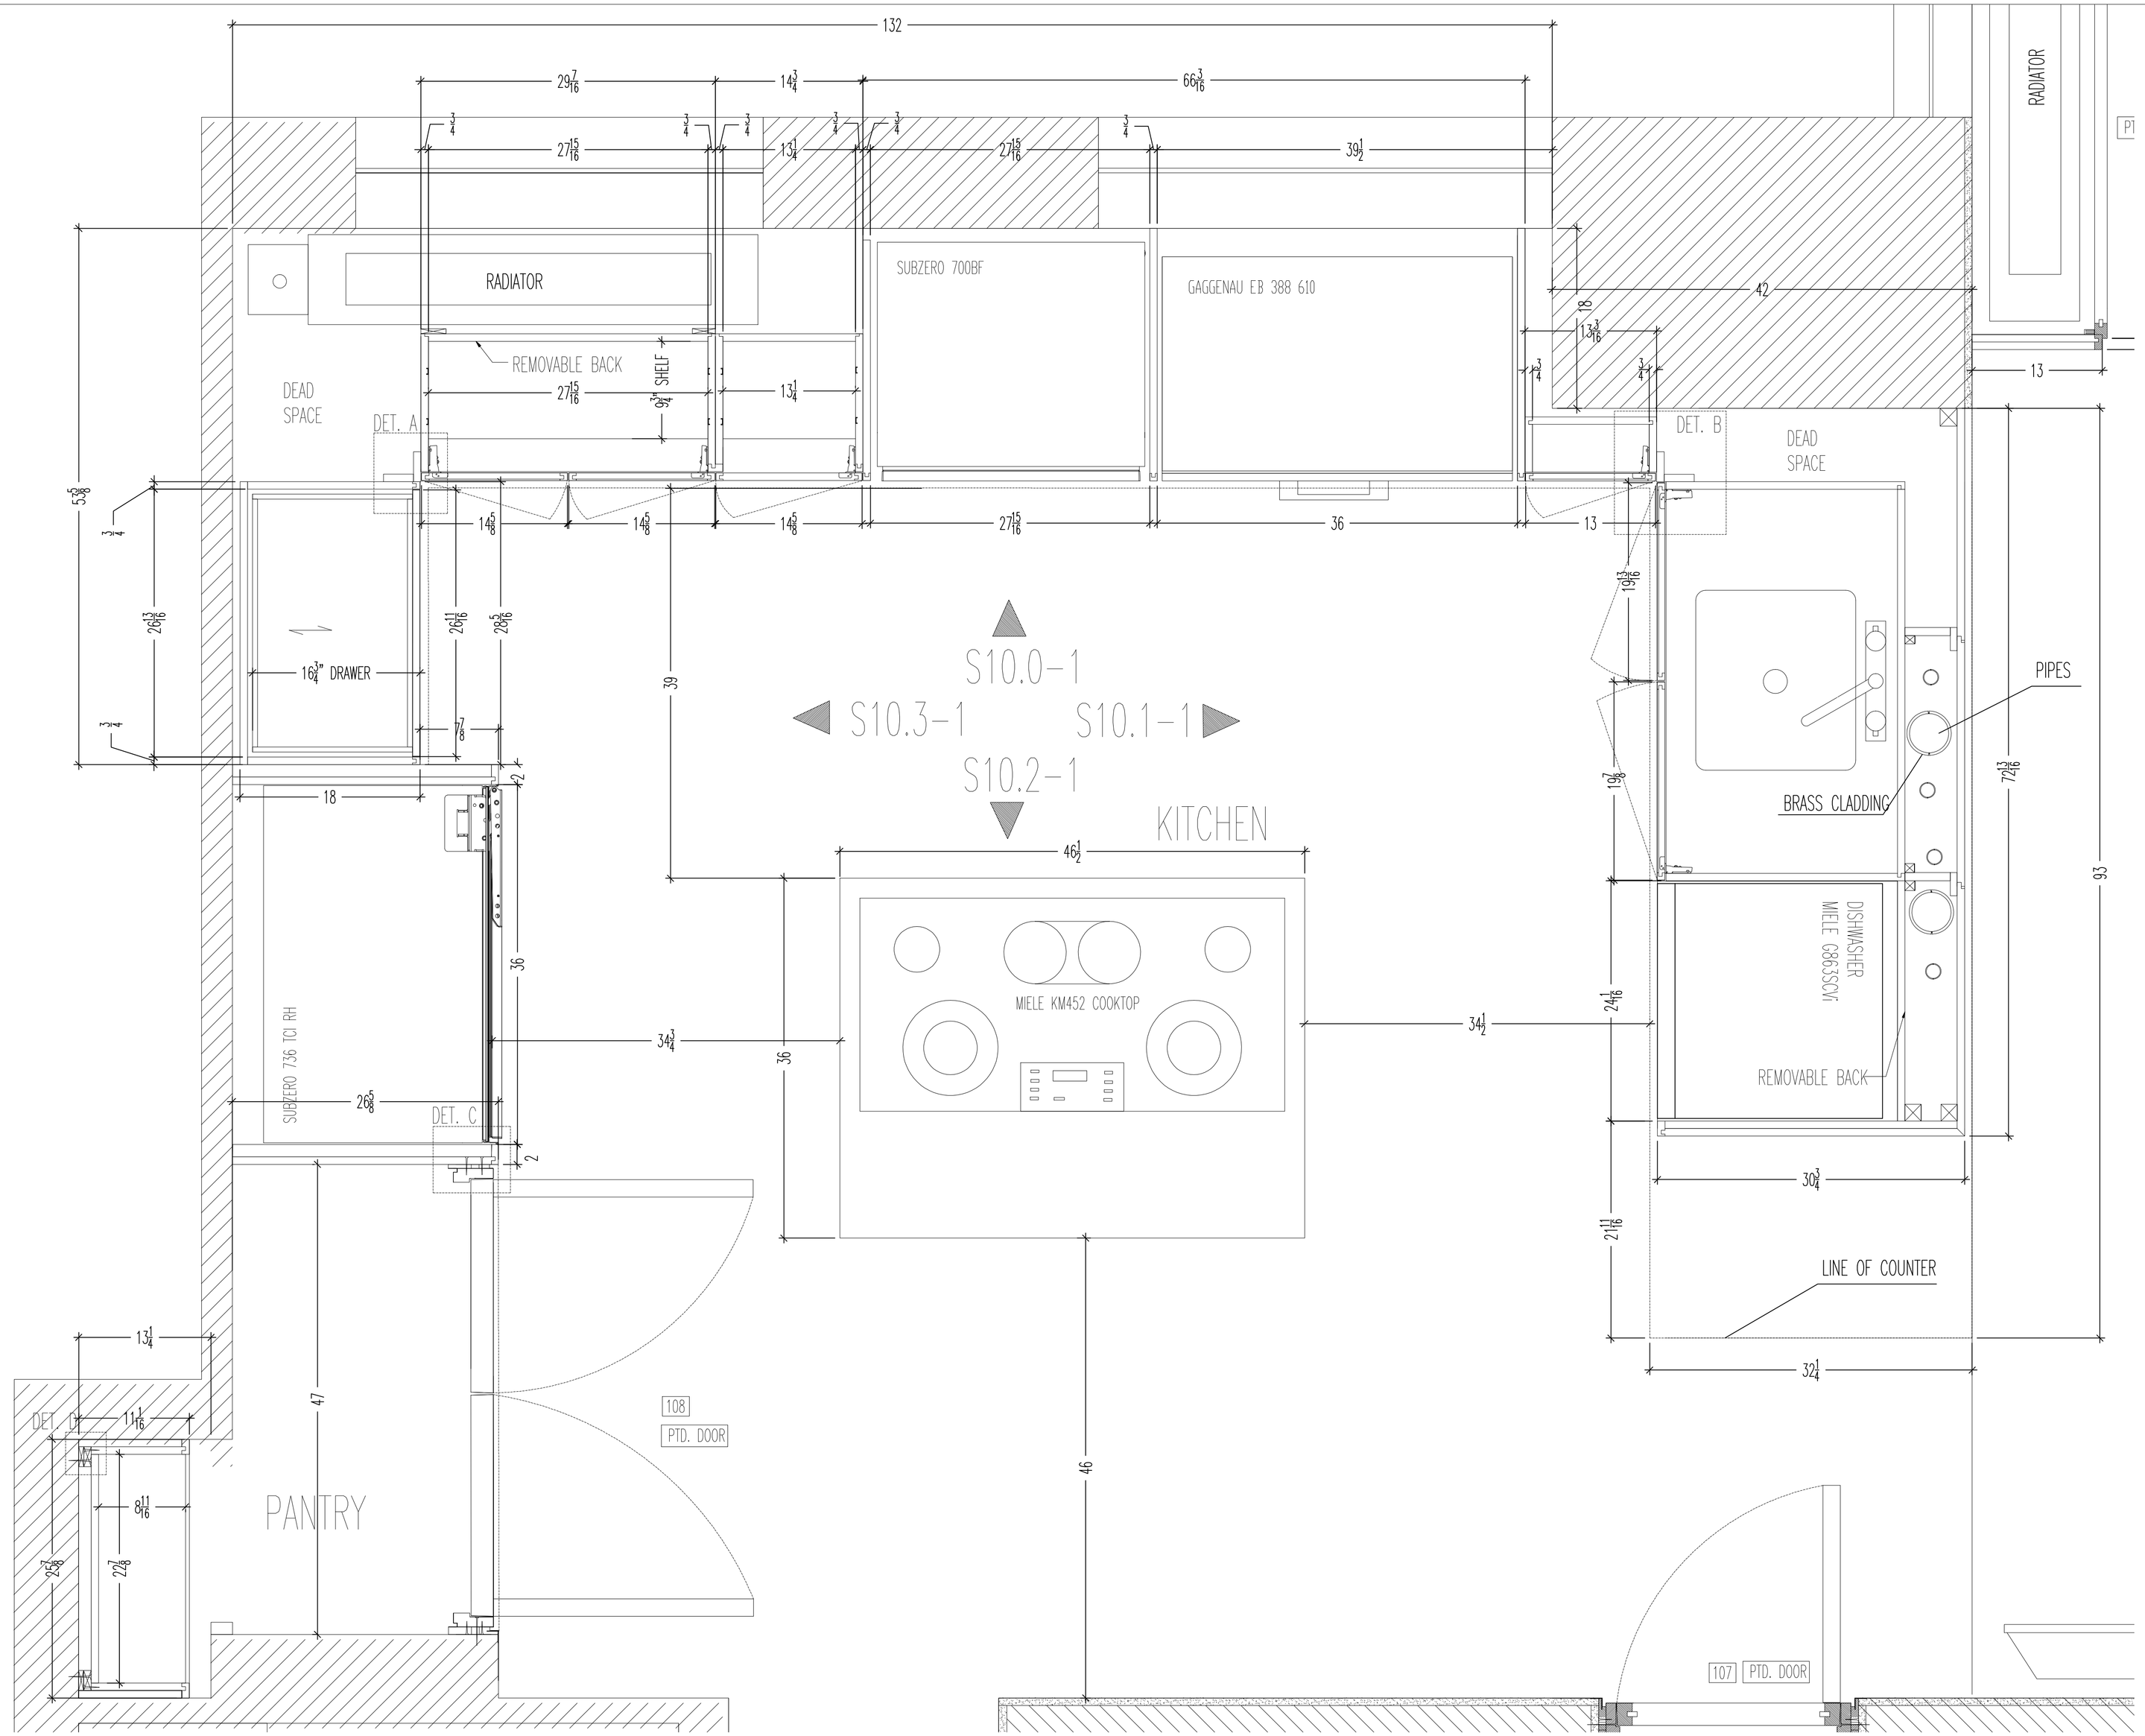

1 S10.4 KITCHEN HORIZONTAL SECTIONS
SCALE: 1-1/2" = 1'

NO:	DATE:	REVISIONS:
1	01/11/07	

xxxxxxxxxxxx

xxxxxxxxxxx

TEL.
FAX.

Project Name and Address:
XXXX